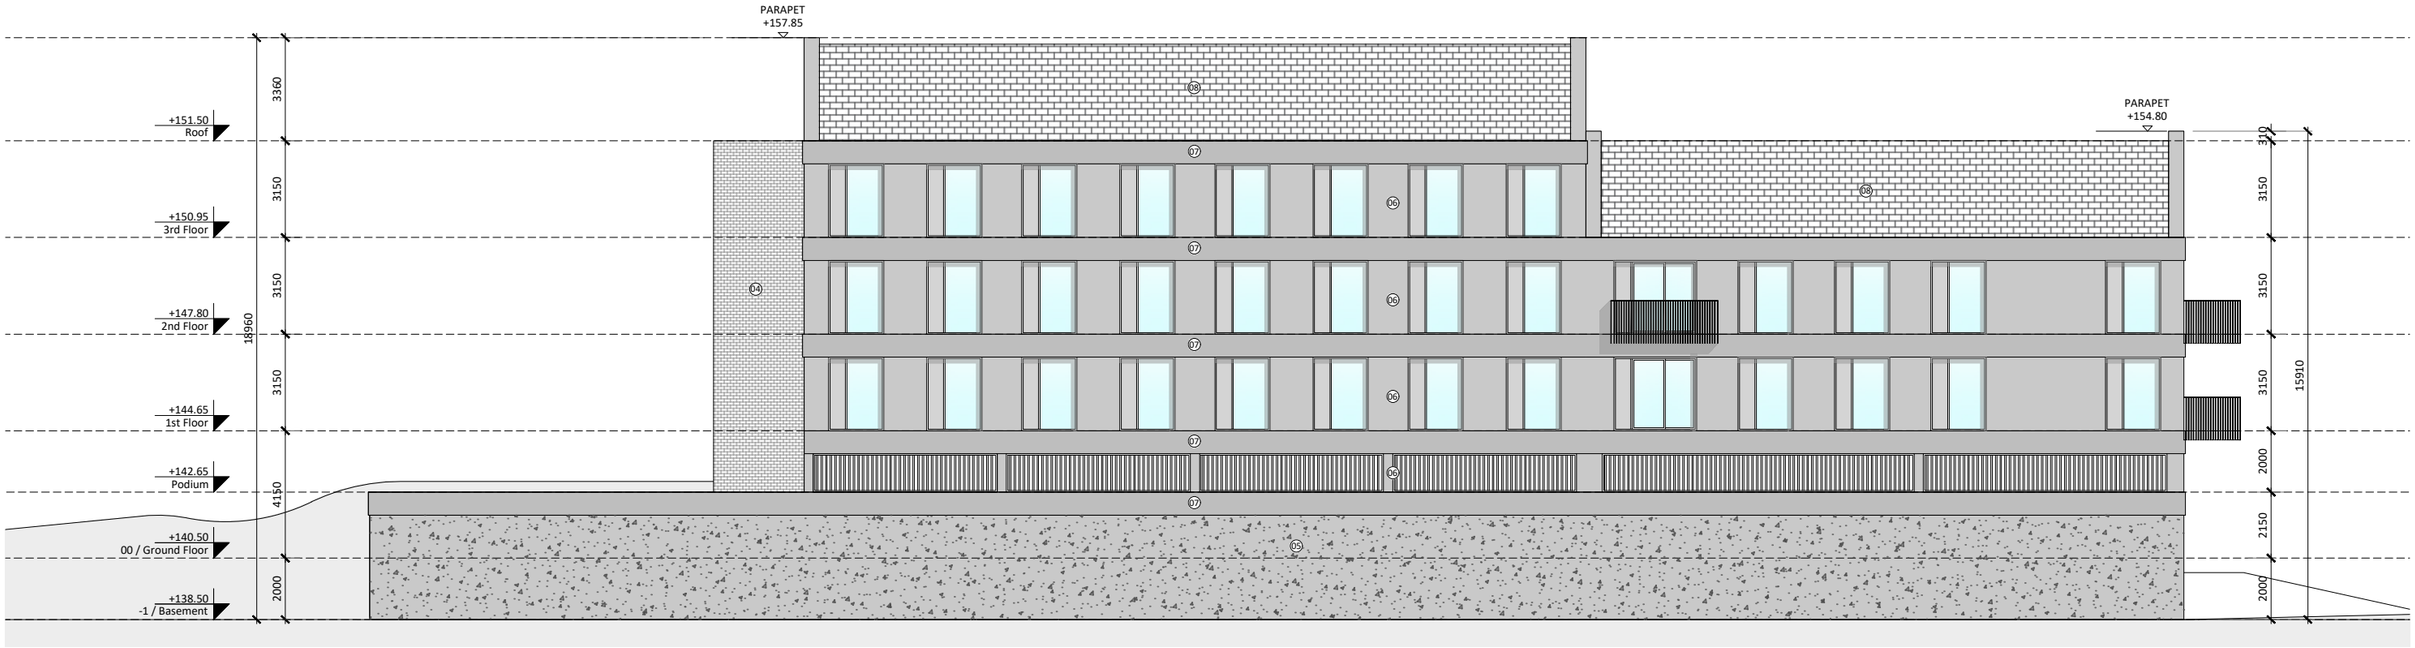

01 – Block A2 - Elevation 03
Scale - 1:200

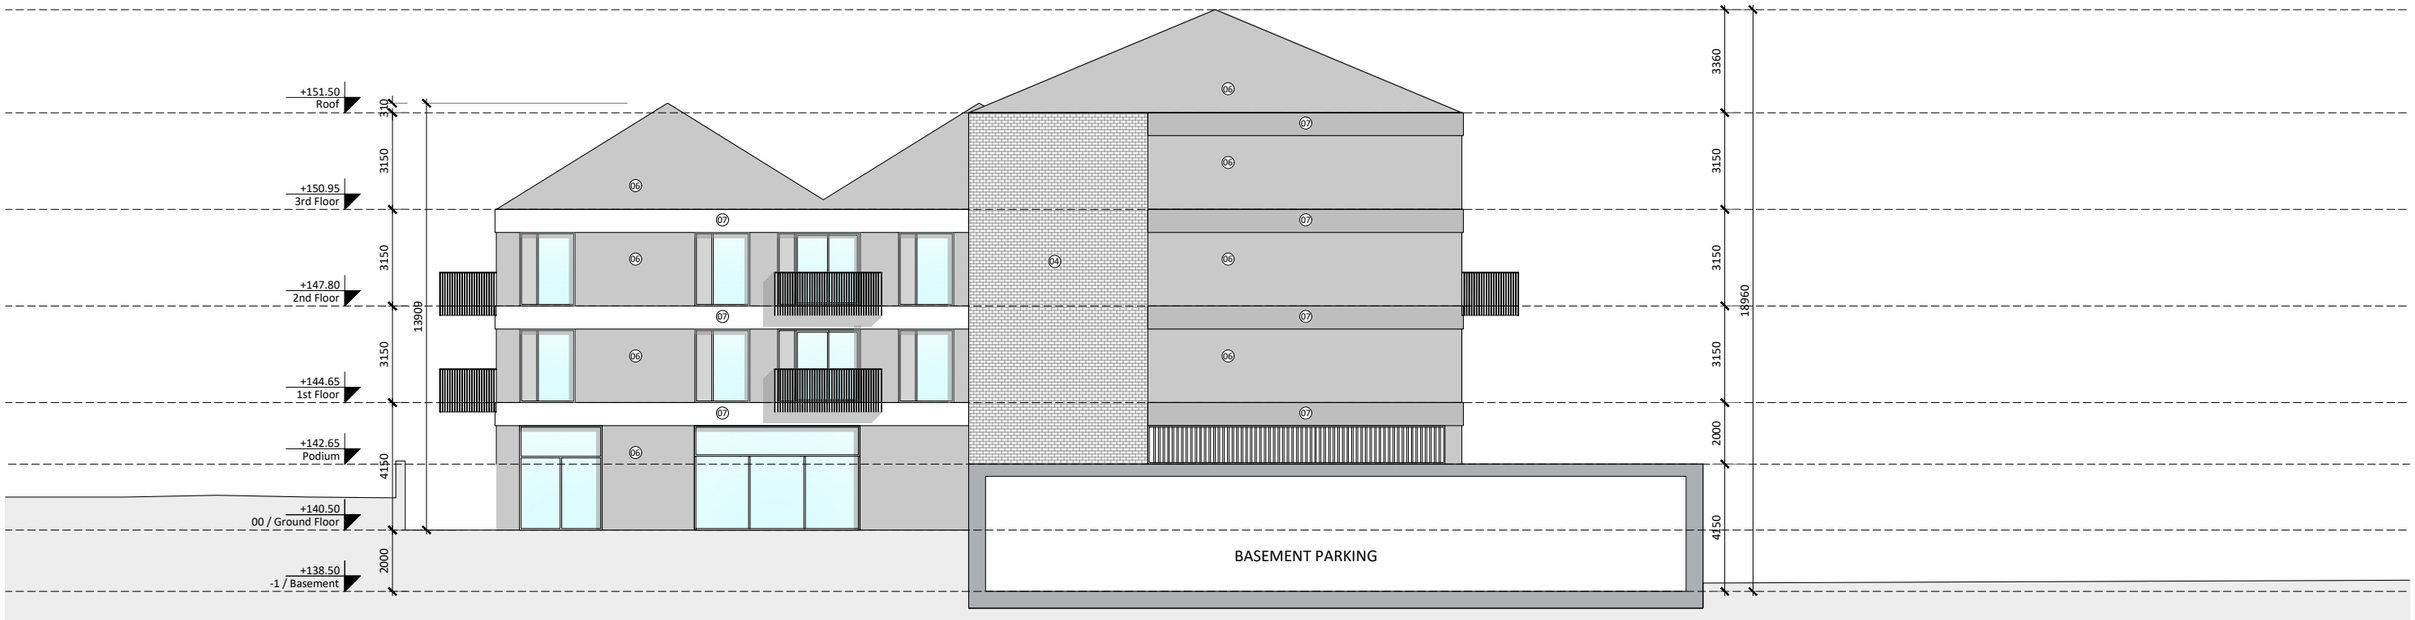

02 – Block A2 - Elevation 04
Scale - 1:200

Elevations Block A2

LEGEND FOR MATERIALS:

- 01 - BRICK KINGSCOURT QUARTIS
- 02 - PRECAST CONCRETE
- 03 - BRONZE METAL PANEL
- 04 - BRICK - DARK GREY
- 05 - STONE WALL
- 06 - RENDER
- 07 - ROUGH CAST RENDER
- 08 - SLATE ROOF TILES

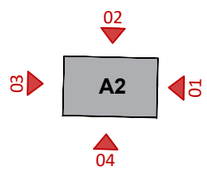

Block A2 Elevations Key Plan

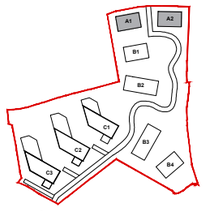

Key Plan

Revision Description	Date	Rev. No.	Issued by
SHD Application to ABP	22.08.2022	01	RA

Any reference to fire safety design or performance is presented for coordination purposes only. Refer only to the granted Fire Safety Certificate, and fire consultant's information for fire safety design, specification and performance.

Figured dimensions only to be used. This drawing is copyright of O'Mahony Pike Architects Ltd. All information is shared as per approved use in accordance with BS1192(2007) + A2(2016), Table 5; Standard Codes for Suitability of Models and Documents.
If 'Information Approval Check' is empty, this information has been shared at S0 - WIP.

o'mahony pike
architecture|urban design
email: info@omahonypike.com
tel: +353 1 202 7400
fax: +353 1 283 0822
www.omahonypike.com

Dublin
The Chapel
Mount St. Anne's
Milltown, Dublin 6
D06 XN52 Ireland

Cork
One South Mall
Cork City
Co. Cork
T12 CCN3 Ireland

Project No.: 20006
Project Lead: DM
Drawn By: FON
Model No.: 20006-OMP-A1+A2-ZZ-M2-A-2100
Purpose: Planning
Scale @ A3: 1:200
Date Printed: 22/08/22
Current Rev.: 01

Project: Blackglen Road
Location: Blackglen Road, Lambs Cross, Sandyford, Dublin 18
Client: Zolbury Ltd

Drawing Title: Block A2 - Elevations
Drawing No.: 20006-OMP-A2-ZZ-DR-A-2103

Suitability - Checked By - Date