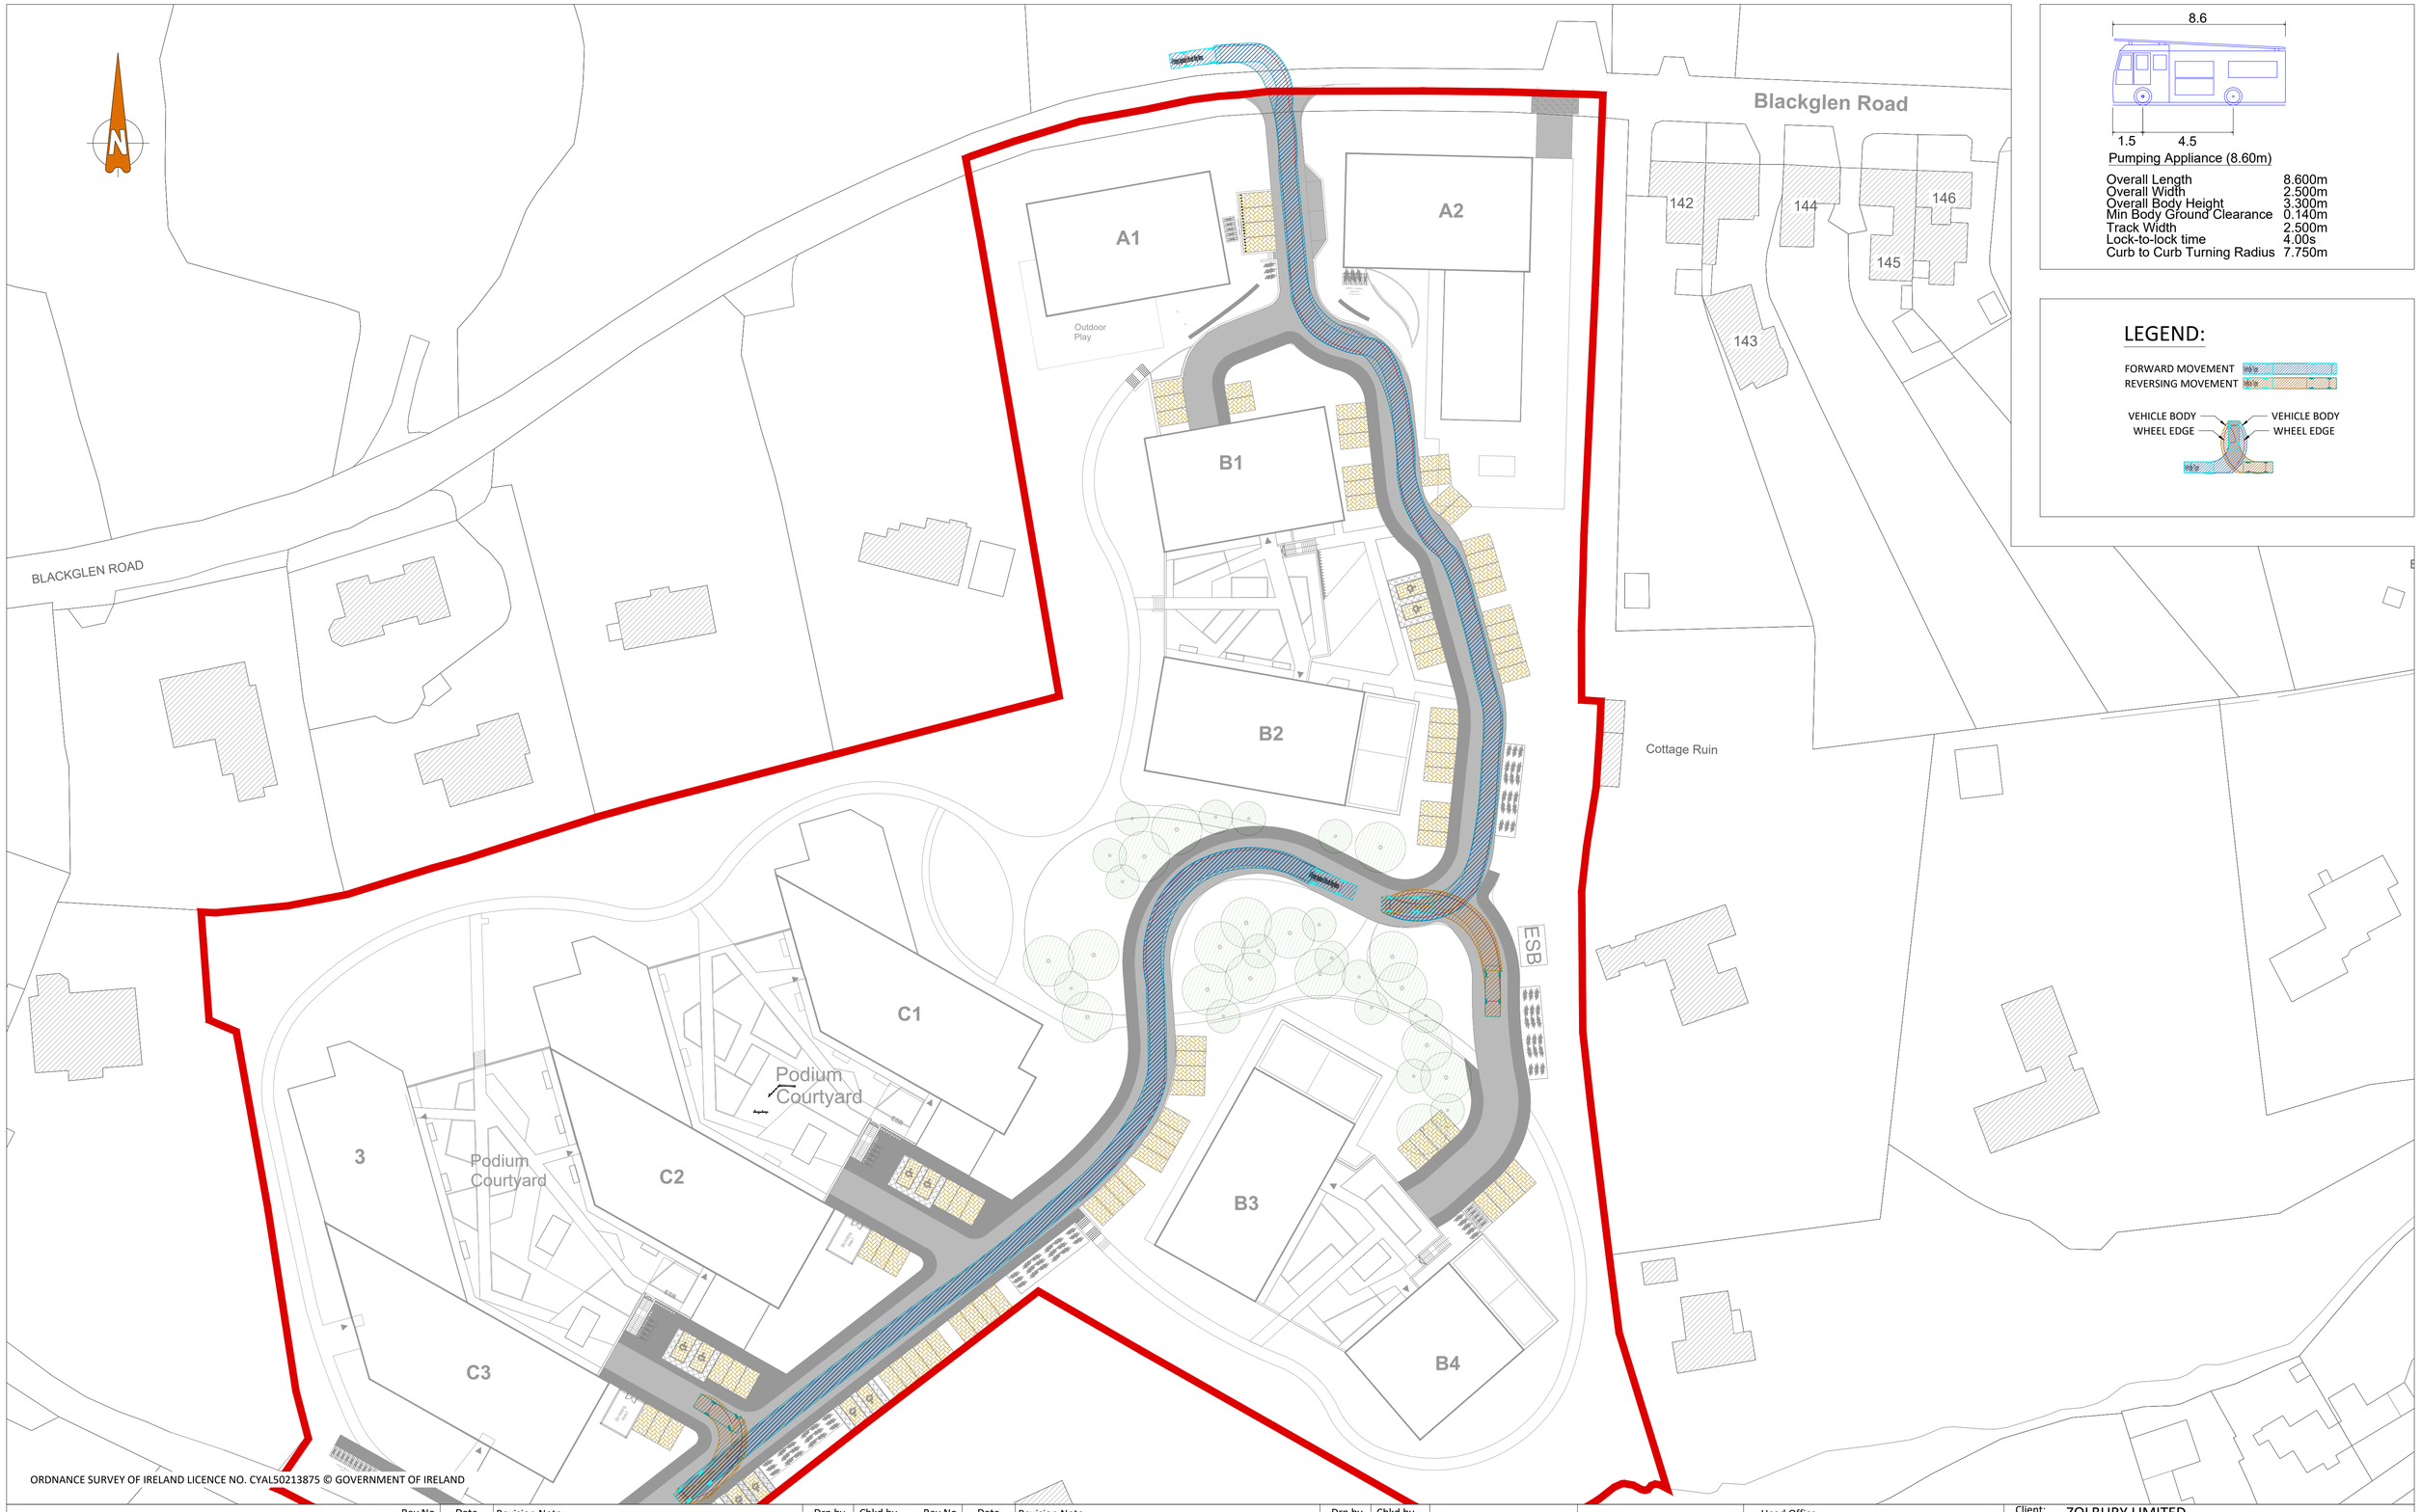

ORDNANCE SURVEY OF IRELAND LICENCE NO. CYAL50213875 © GOVERNMENT OF IRELAND

Pumping Appliance (8.60m)

Overall Length	8.600m
Overall Width	2.500m
Overall Body Height	3.300m
Min Body Ground Clearance	0.140m
Track Width	2.500m
Lock-to-lock time	4.00s
Curb to Curb Turning Radius	7.750m

LEGEND:

FORWARD MOVEMENT
REVERSING MOVEMENT

- FOR SETTING OUT REFER TO ARCHITECT'S DRAWINGS.
- THIS DRAWING TO BE READ IN CONJUNCTION WITH ALL OTHER ARCHITECTURAL AND ENGINEERING DRAWINGS AND ALL OTHER RELEVANT DRAWINGS AND SPECIFICATIONS.
- DO NOT SCALE THIS DRAWING. USE FIGURED DIMENSIONS ONLY.
- NO PART OF THIS DOCUMENT MAY BE REPRODUCED OR TRANSMITTED IN ANY FORM OR STORED IN ANY RETRIEVAL SYSTEM OF ANY NATURE WITHOUT THE WRITTEN PERMISSION OF O'CONNOR SUTTON CRONIN AS COPYRIGHT HOLDER EXCEPT AS AGREED FOR USE ON THE PROJECT FOR WHICH THE DOCUMENT WAS ORIGINALLY ISSUED.

Rev No.	Date	Revision Note	Drn by	Chkd by
P01	06/09/21	ISSUED FOR INFROMATION	RM	SMcG
P02	09/09/21	ISSUED FOR INFORMATION	RM	SMcG
P03	14/09/21	ISSUED FOR INFORMATION - UPDATED W/ LAND ARCH LAYOUT	RM	SMcG
P04	17/09/21	ISSUED FOR INFORMATION	RM	AH
P05	15/10/21	ISSUED FOR INFORMATION	RM	AH
P06	19/10/21	STAGE COMPLETE - SUITABLE FOR STAGE APPROVAL	RM	SMG
P07	22/04/22	FOR PLANNING	RM	DP
P08	22/07/22	FOR PLANNING	DP	AH

Rev No.	Date	Revision Note	Drn by	Chkd by

PLANNING DRAWING.
NOT FOR CONSTRUCTION.
ALL LEVELS GIVEN ARE
RELATIVE TO ORDENANCE DATUM.
THIS DRAWING HAS BEEN ISSUED FOR INFORMATION PURPOSES ONLY AND MUST NOT BE USED FOR CONSTRUCTION UNDER ANY CIRCUMSTANCES

ENVIRONMENT ISO 14001:2015 NSAI Certified
QUALITY ISO 9001:2015 NSAI Certified
HEALTH & SAFETY OHSAS 18001:2007 NSAI Certified
bsi. BIM Verified Design & Construction Capital Delivery PAS 1192-2

Head Office,
9 Prussia Street,
Dublin 7.
D07 KT57

TEL +353 (0)1 8682000

e: contactus@ocsc.ie
w: www.ocsc.ie

OCSC
O'CONNOR | SUTTON | CRONIN
Multidisciplinary Consulting Engineers

Dublin | London | Belfast | Galway | Cork | Birmingham

Client: ZOLBURY LIMITED
Project: BLACKGLEN ROAD

Title: SWEPT PATH ANALYSIS
GROUND LEVEL
FIRE TENDER (IN)

Code	Originator	Zone	Level	Type	Role	Number	Status	Revision
Z040	OCSC	XX	XX	DR	C	0144	S4	P08

Date: 06/09/21 Scale: 1/500 @ A1 Drn by: RM Chkd by: SMcG Aprvd by: MK