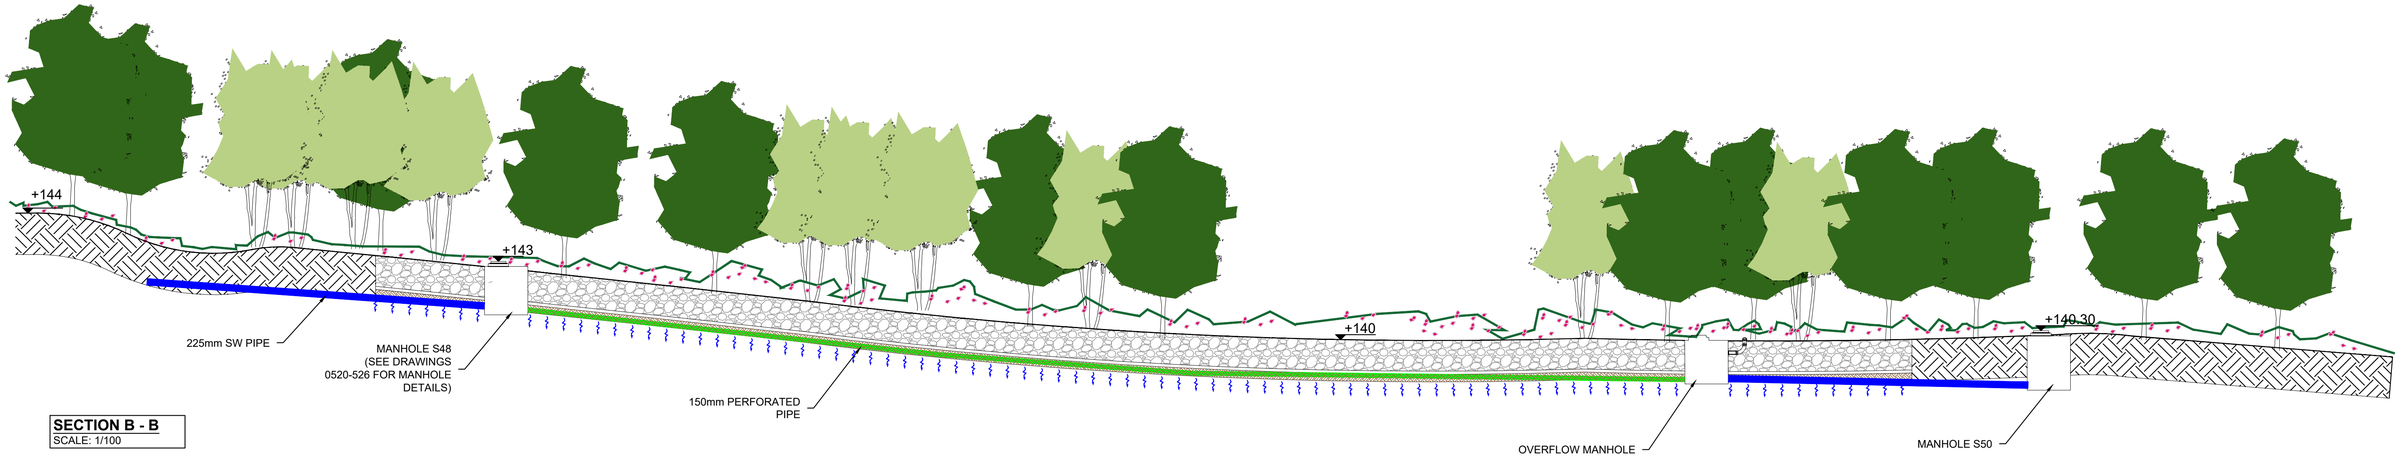

SECTION B - B
SCALE: 1/100

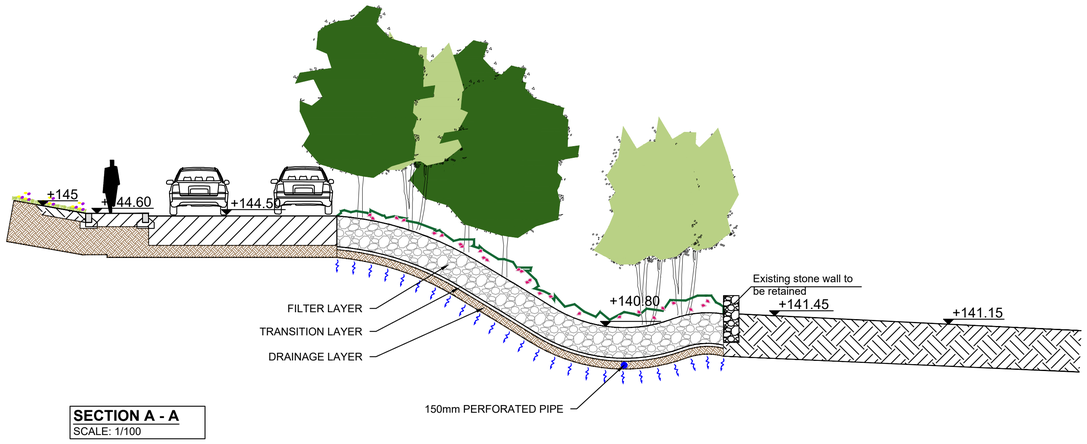

SECTION A - A
SCALE: 1/100

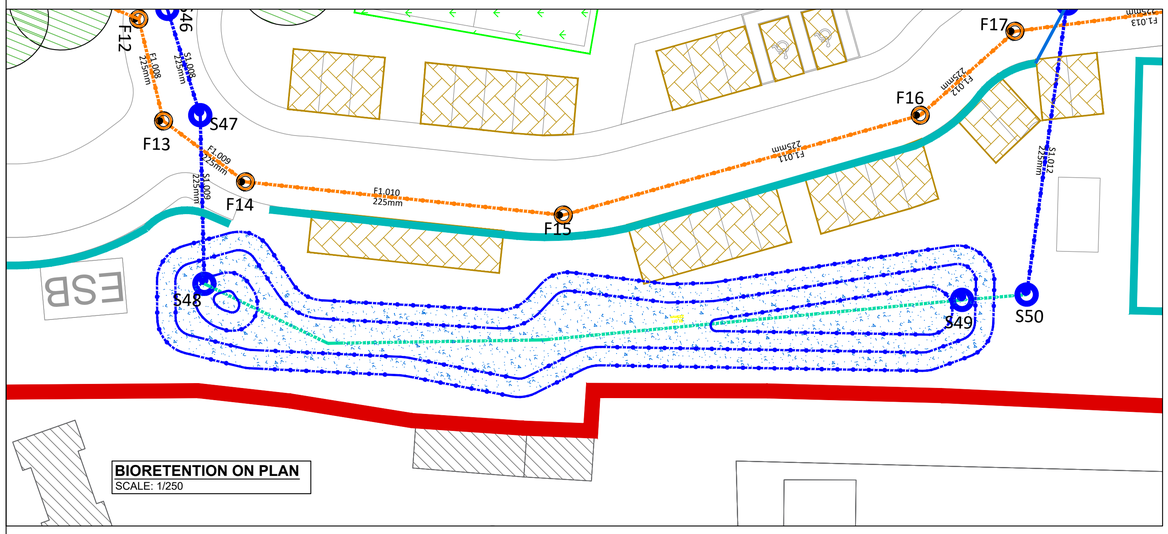

BIORETENTION ON PLAN
SCALE: 1/250

SECTION LOCATIONS
SCALE: 1/1000

PLANNING DRAWING.
NOT FOR CONSTRUCTION.
ALL LEVELS GIVEN ARE
RELATIVE TO ORDENANCE DATUM.
THIS DRAWING HAS BEEN ISSUED FOR INFORMATION
PURPOSES ONLY AND MUST NOT BE USED
FOR CONSTRUCTION UNDER ANY CIRCUMSTANCES

ORDNANCE SURVEY OF IRELAND LICENCE NO. CYAL50213875 © GOVERNMENT OF IRELAND

- FOR SETTING OUT REFER TO ARCHITECT'S DRAWINGS.
- THIS DRAWING TO BE READ IN CONJUNCTION WITH ALL OTHER ARCHITECTURAL AND ENGINEERING DRAWINGS AND ALL OTHER RELEVANT DRAWINGS AND SPECIFICATIONS.
- DO NOT SCALE THIS DRAWING. USE FIGURED DIMENSIONS ONLY.
- NO PART OF THIS DOCUMENT MAY BE REPRODUCED OR TRANSMITTED IN ANY FORM OR STORED IN ANY RETRIEVAL SYSTEM OF ANY NATURE WITHOUT THE WRITTEN PERMISSION OF O'CONNOR SUTTON CRONIN AS COPYRIGHT HOLDER EXCEPT AS AGREED FOR USE ON THE PROJECT FOR WHICH THE DOCUMENT WAS ORIGINALLY ISSUED.

Rev No.	Date	Revision Note	Drn by	Chkd by
P01	16/05/22	FOR PLANNING	RM	MKo

Rev No.	Date	Revision Note	Drn by	Chkd by

ENVIRONMENT ISO 14001:2015 NSAI Certified
QUALITY ISO 9001:2015 NSAI Certified
HEALTH & SAFETY OHSAS 18001:2007 NSAI Certified
bsi. BIM Verified Design & Construction Capital Delivery PAS 1192-2

Head Office,
9 Prussia Street,
Dublin 7.
D07 KT57

TEL +353 (0)1 8682000

e: contactus@ocsc.ie
w: www.ocsc.ie

OCSC
O'CONNOR | SUTTON | CRONIN
Multidisciplinary Consulting Engineers

Dublin | London | Belfast | Galway | Cork

Client: ZOLBURY LIMITED
Project: BLACKGLEN ROAD

Title: BIORETENTION SECTIONS

Code	Originator	Zone	Level	Type	Role	Number	Status	Revision
Z040	OCSC	XX	XX	DR	C	0527	S4	P01

Date: 06/09/21 Scale: SHWN @ A1 Drn by: RM Chkd by: AH Aprvd by: AH